New Window / Doors Legend

Second letter denotes window operation ie:
A = Aluminum
A = Awning
H = Hinged
L = Louver
S = Sliding
B = Bifold

First letter denotes Material of window/door ie:
A – Aluminum

AS1216

First two numbers denotes window width ie:
12 = 1200 mm high

Second two numbers denotes window height ie:
16 = 1600mm wide

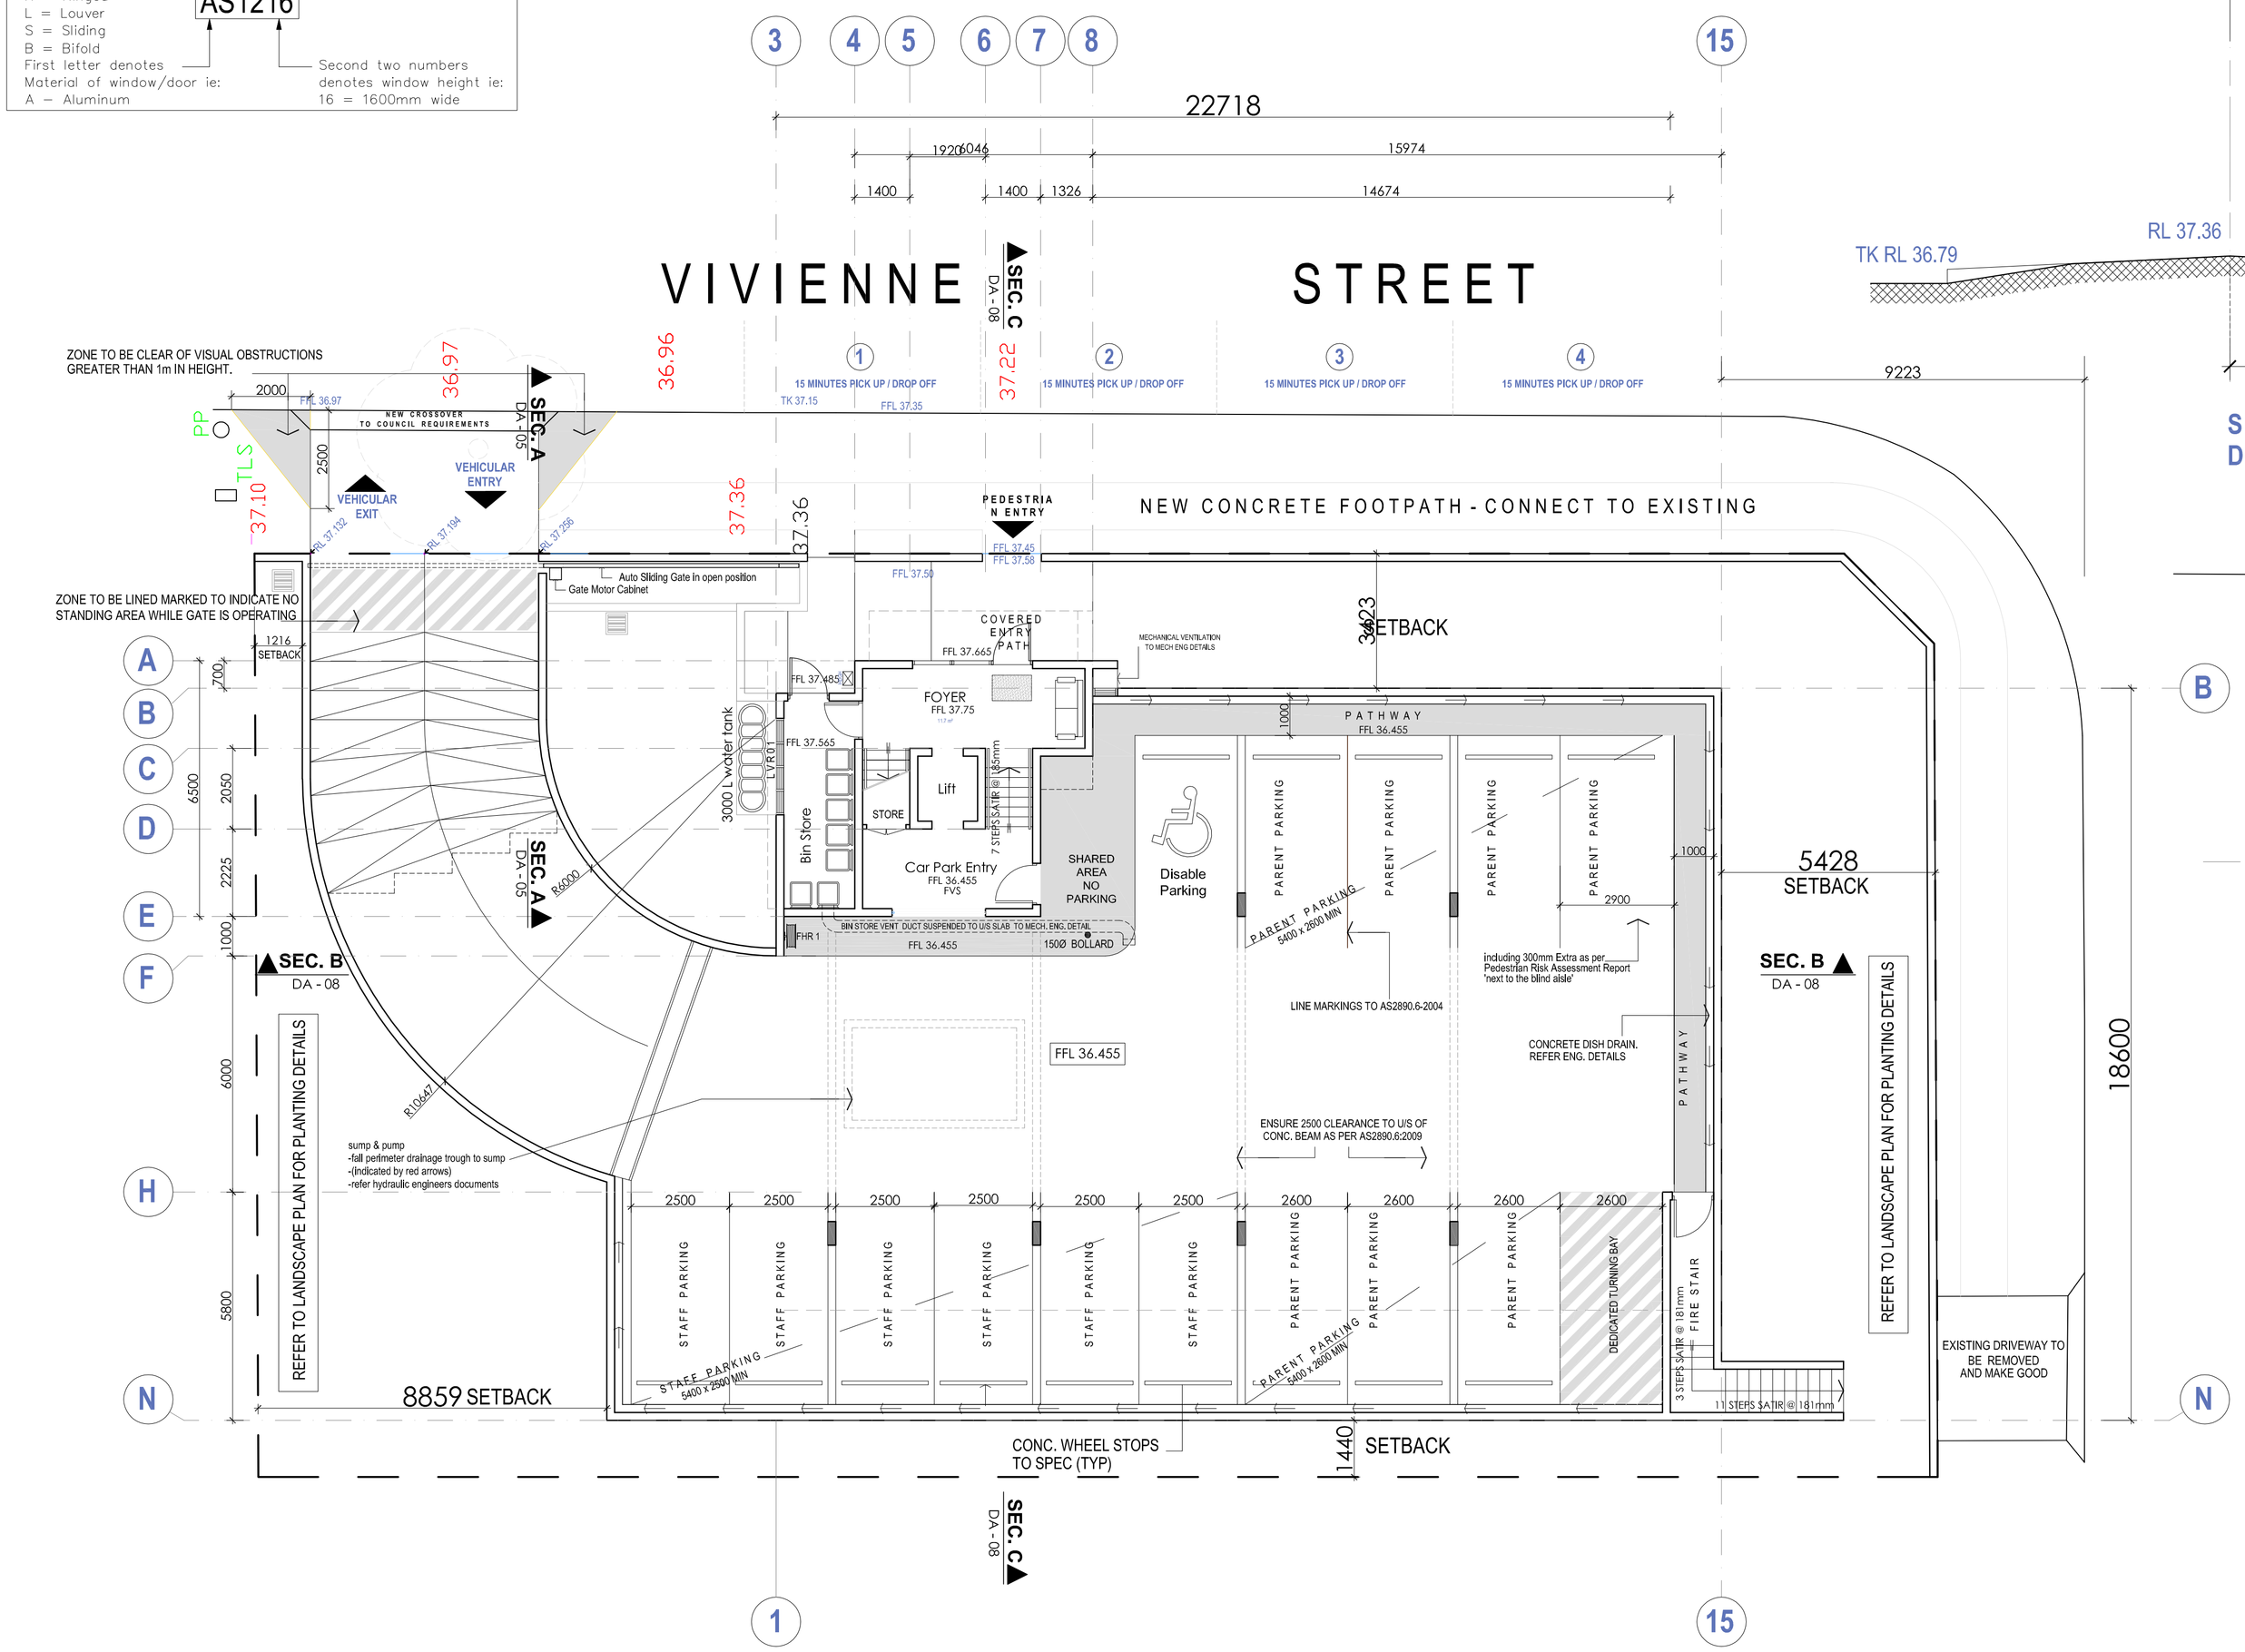

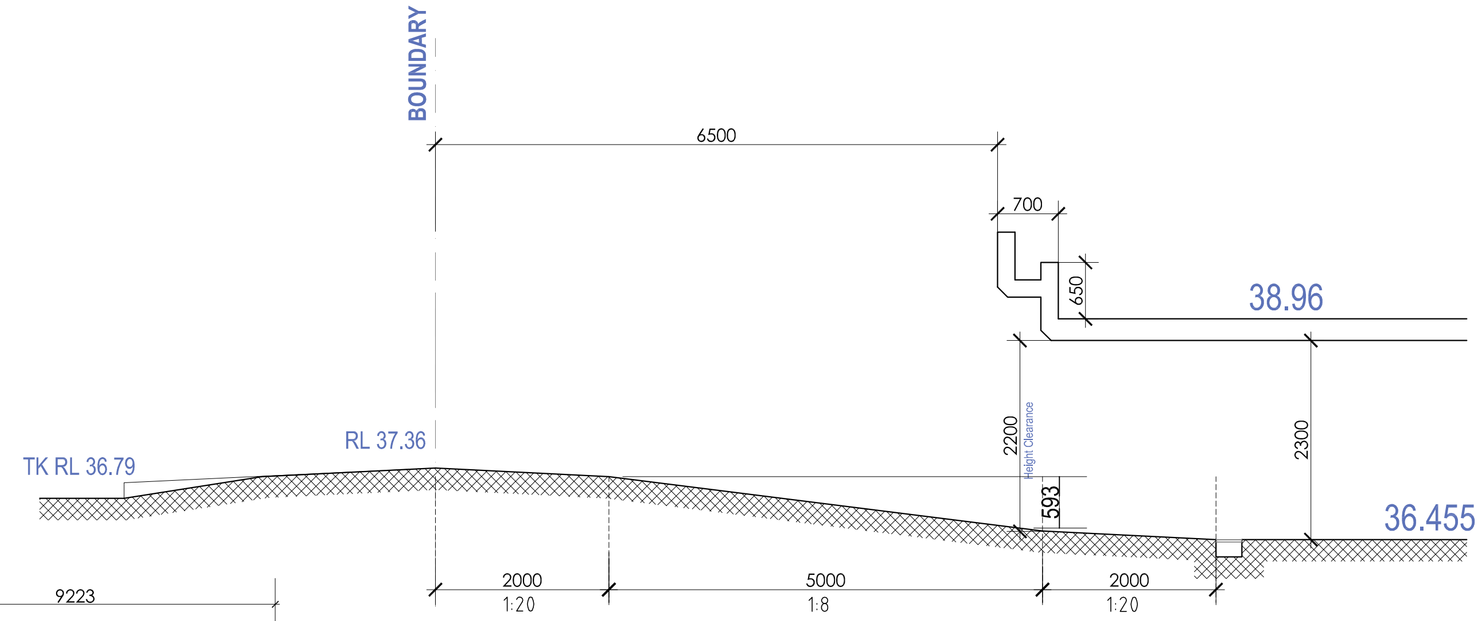

SECTION A-A
DRIVEWAY SECTION 1/50

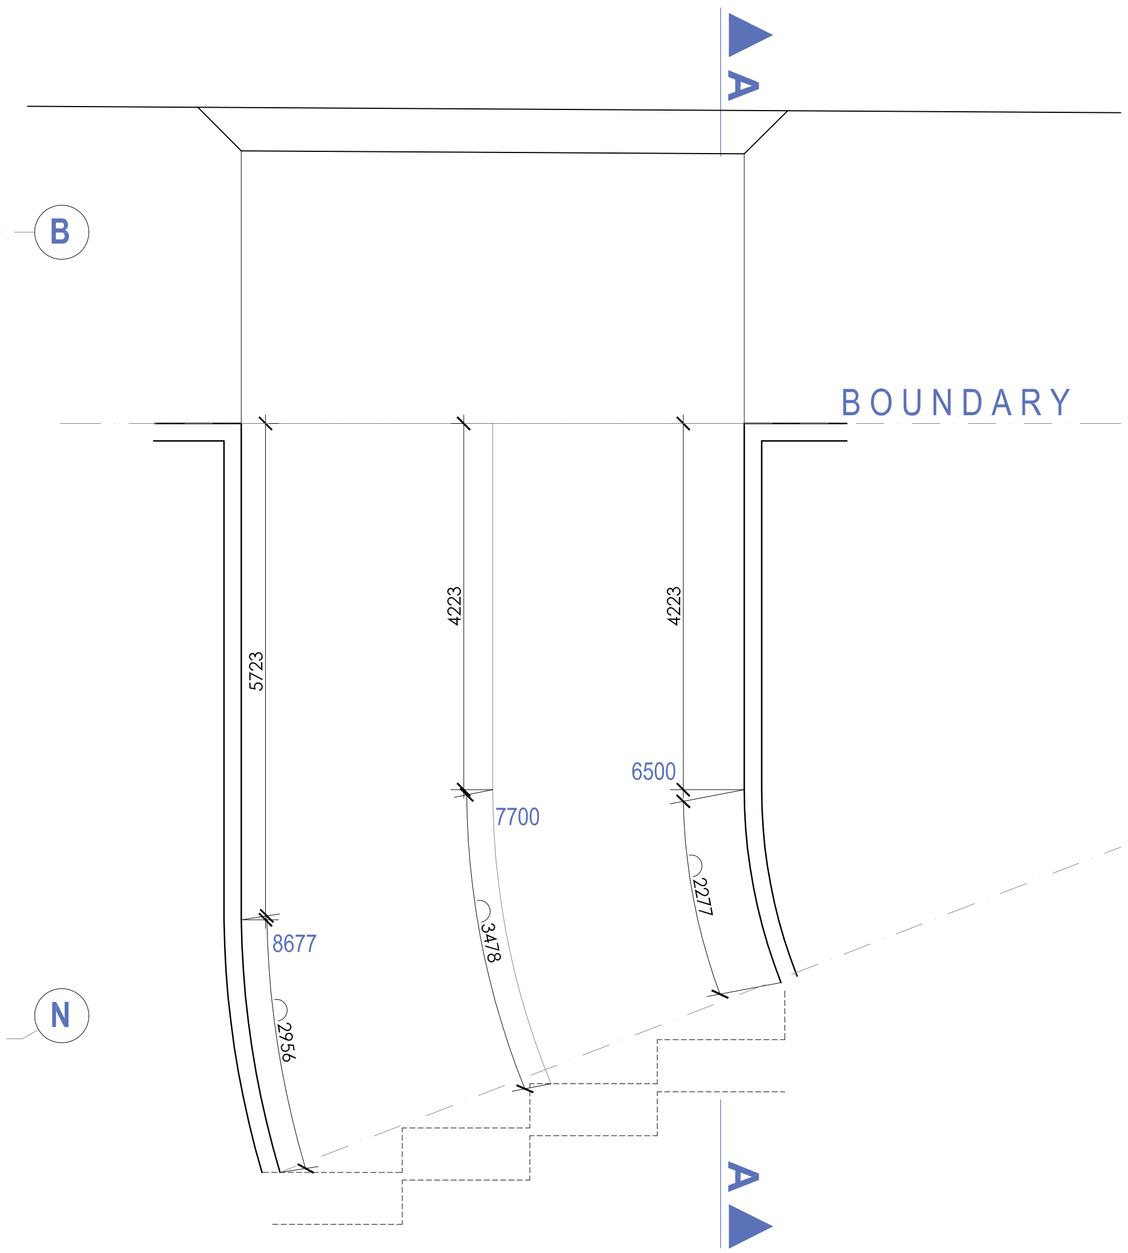

PROPOSED BASEMENT FLOOR PLAN 1/100

0 1 2 3 4 5

NOTES

Note: All work to comply with Building Code of Australia, requirements of relevant Statutory Authorities & Local Government & relevant Australian Building Standards. Check all timber sizes with a Structural Engineer and have all Structural Steelwork & concrete work designed by a Structural Engineer. When proprietory products are referred to, install in accordance with the manufacturers written instructions.
CHECK
all dimensions on site. If in doubt, contact us immediately.

N

AMENDMENTS

REV	ISSUE	DATE	DRAWN
A	DA Lodgement	02/10/17	JS
B			

PROJECT

Child Care Centre
301 KINGSGROVE RD KINGSGROVE
NSW 2208. LOT A. D. P. 3 4 0 3 9 1

DRAWING ISSUED FOR: DA

BASEMENT FLOOR PLAN

CHECKED BY : JS CLIENT:

JUNE 2017

DRAWN: J.S

TITLE: SPECS

SCALE 1: 100

DRAWING NO.

DA - 05

REV: B

FUTURISTIC DESIGN
9/22-24 Wiggs Rd, Riverwood NSW 2210
Mailling Address: B.O.Box 797, Kingsgrove NSW 1480
Ph: [61 2] 91530306 Fx: [61 2] 91530306 Mob: 0415976005
Email: info@futuristic.com.au
ABN 55 105 558 834