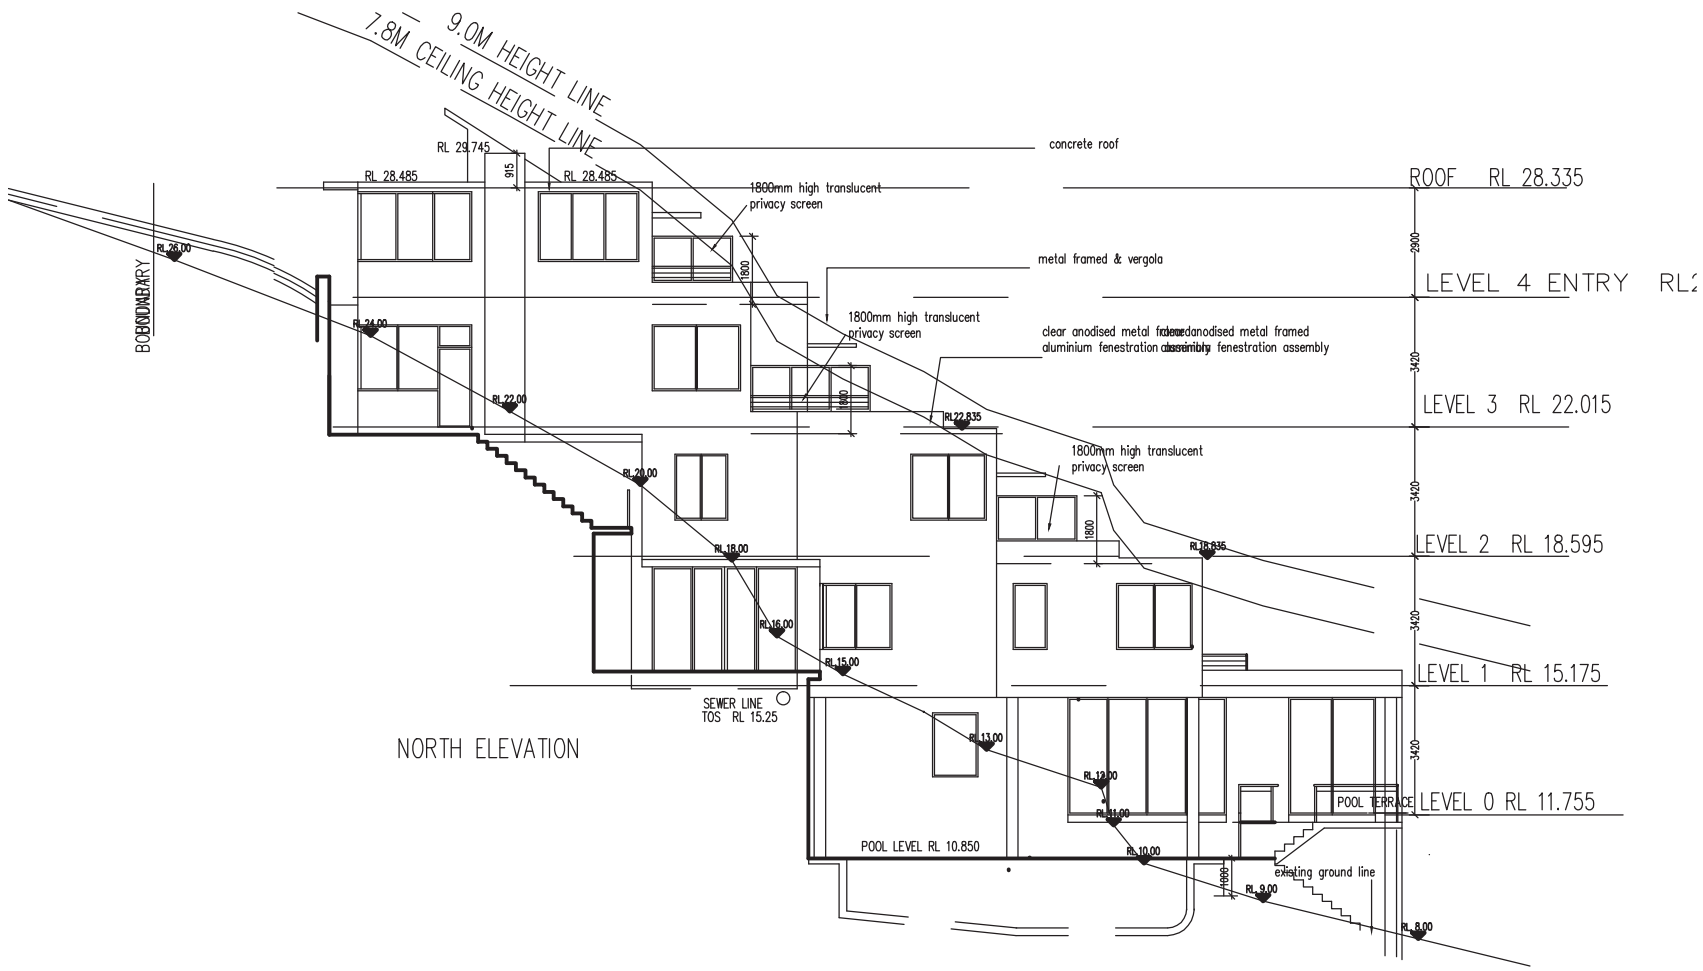

NORTH ELEVATION

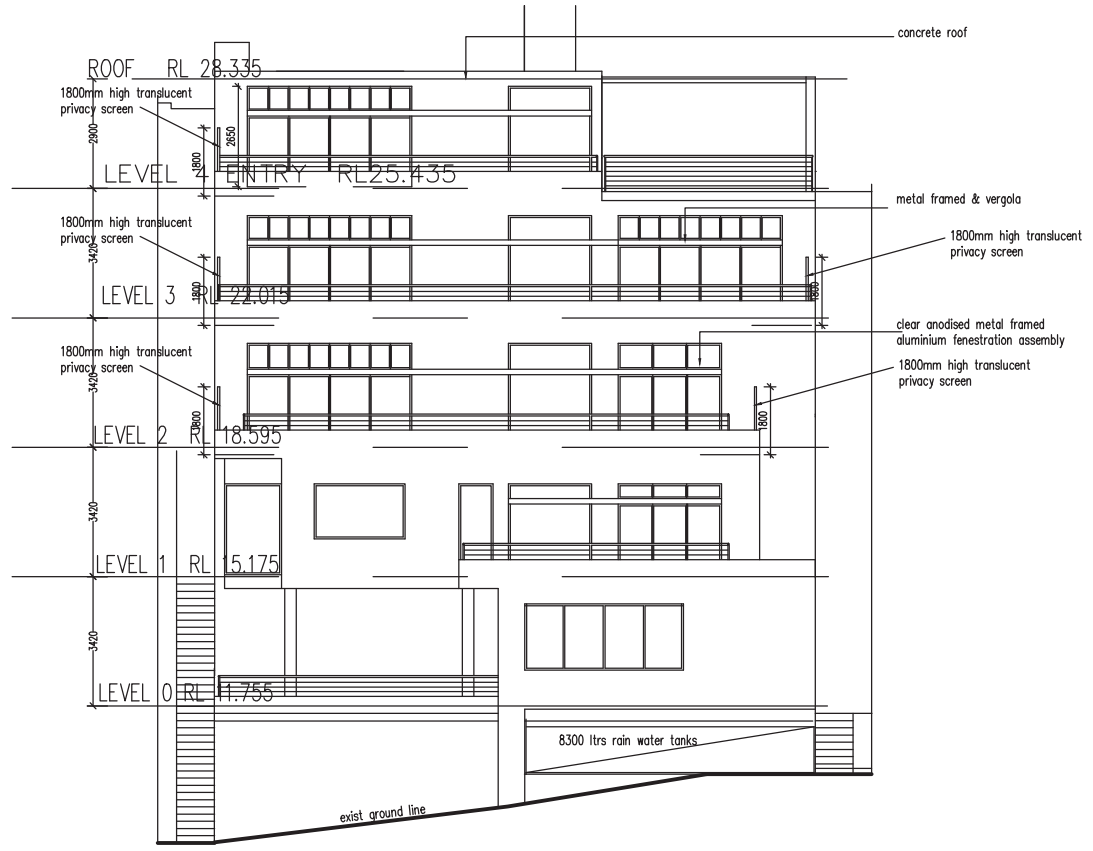

WEST ELEVATION

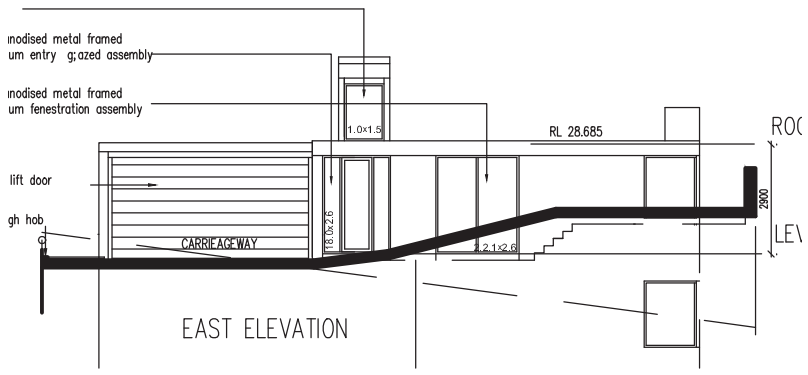

EAST ELEVATION

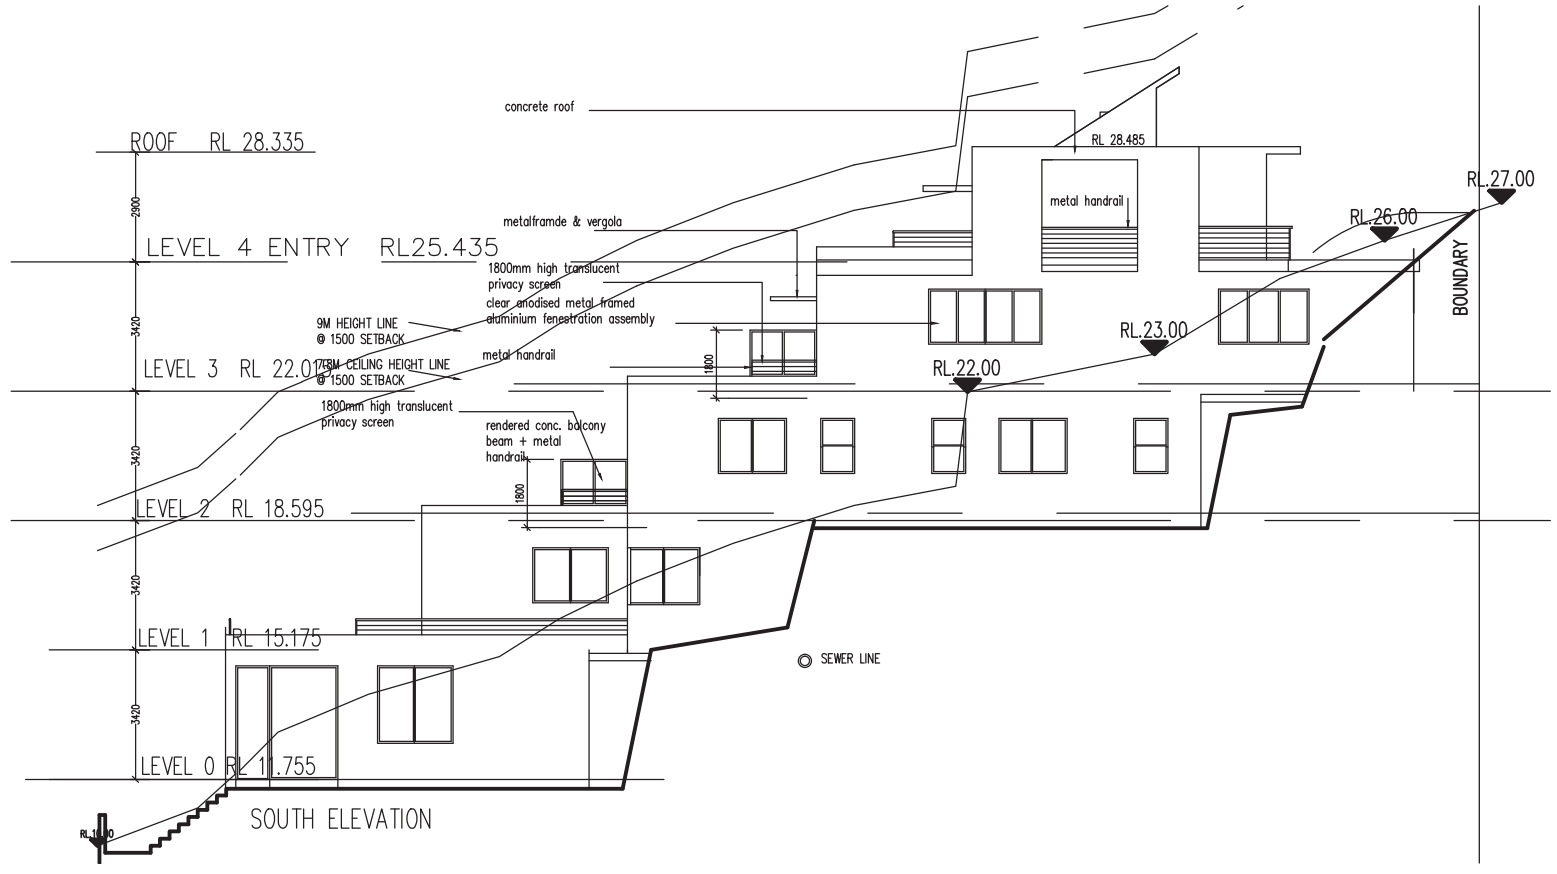

SOUTH ELEVATION

IMPORTANT NOTICE

This drawing is subject to copyright and must not used, copied or reproduced without the authority of Nexus Architecture Pty Ltd. The recipient agrees to waive all claims against Nexus Architecture Pty Ltd resulting from unauthorised use or changes in whatever form these may take.
The Builder/Contractor/consultant shall verify job figured dimensions prior to any work commencing. Don not scale drawings.

Rev	Date	Issue	By	Chk.
1	10–06–15	Schematic Issue	PB	JH
2	21–03–16	Pre DA Issue	PB	PB
3	04–04–16	DA Issue	PB	PB
4	04–01–18	DA Amendments Issue	PB	PB
5	05–10–18	Reconsideration Issue	PB	PB

0 1 2 3 4 5 6

NEXUS
ARCHITECTURE P/L
Architecture/Planning/Urban Design
Nominated Architect: John Horlatopoulos Reg.No.4118

3 Gilchrist Place
Balmain NSW 2041
Australia
T 61 2 9554228
M 61 0415713013
WWW. nexusarchitecture.com

Client
Mr & Mrs B. Grayche

Project
PROPOSED, SUBDIVISION AND CONSRTUCTION OF 4 DWELLINGS
954–956 FOREST ROAD
LUGARNO NSW 2210
LOT 37–38 DP 21651

Drawing Name
HS 4–ELEVATIONS

Date	Scale	Drawn	Chk.	Sheet Size
SEpt 2018	1:100 @ A1 1:200 @ A3	PB	JH	A1
Project No.	Drawing No.			Revision
BG030115	DA–11			B