Copyright URBAN LINK PTY LTD ©

Notes
CONTRACTOR MUST VERIFY ALL DIMENSIONS ON SITE BEFORE COMMENCING WORK OR PREPARING SHOP DRAWINGS.
DO NOT SCALE DRAWINGS.

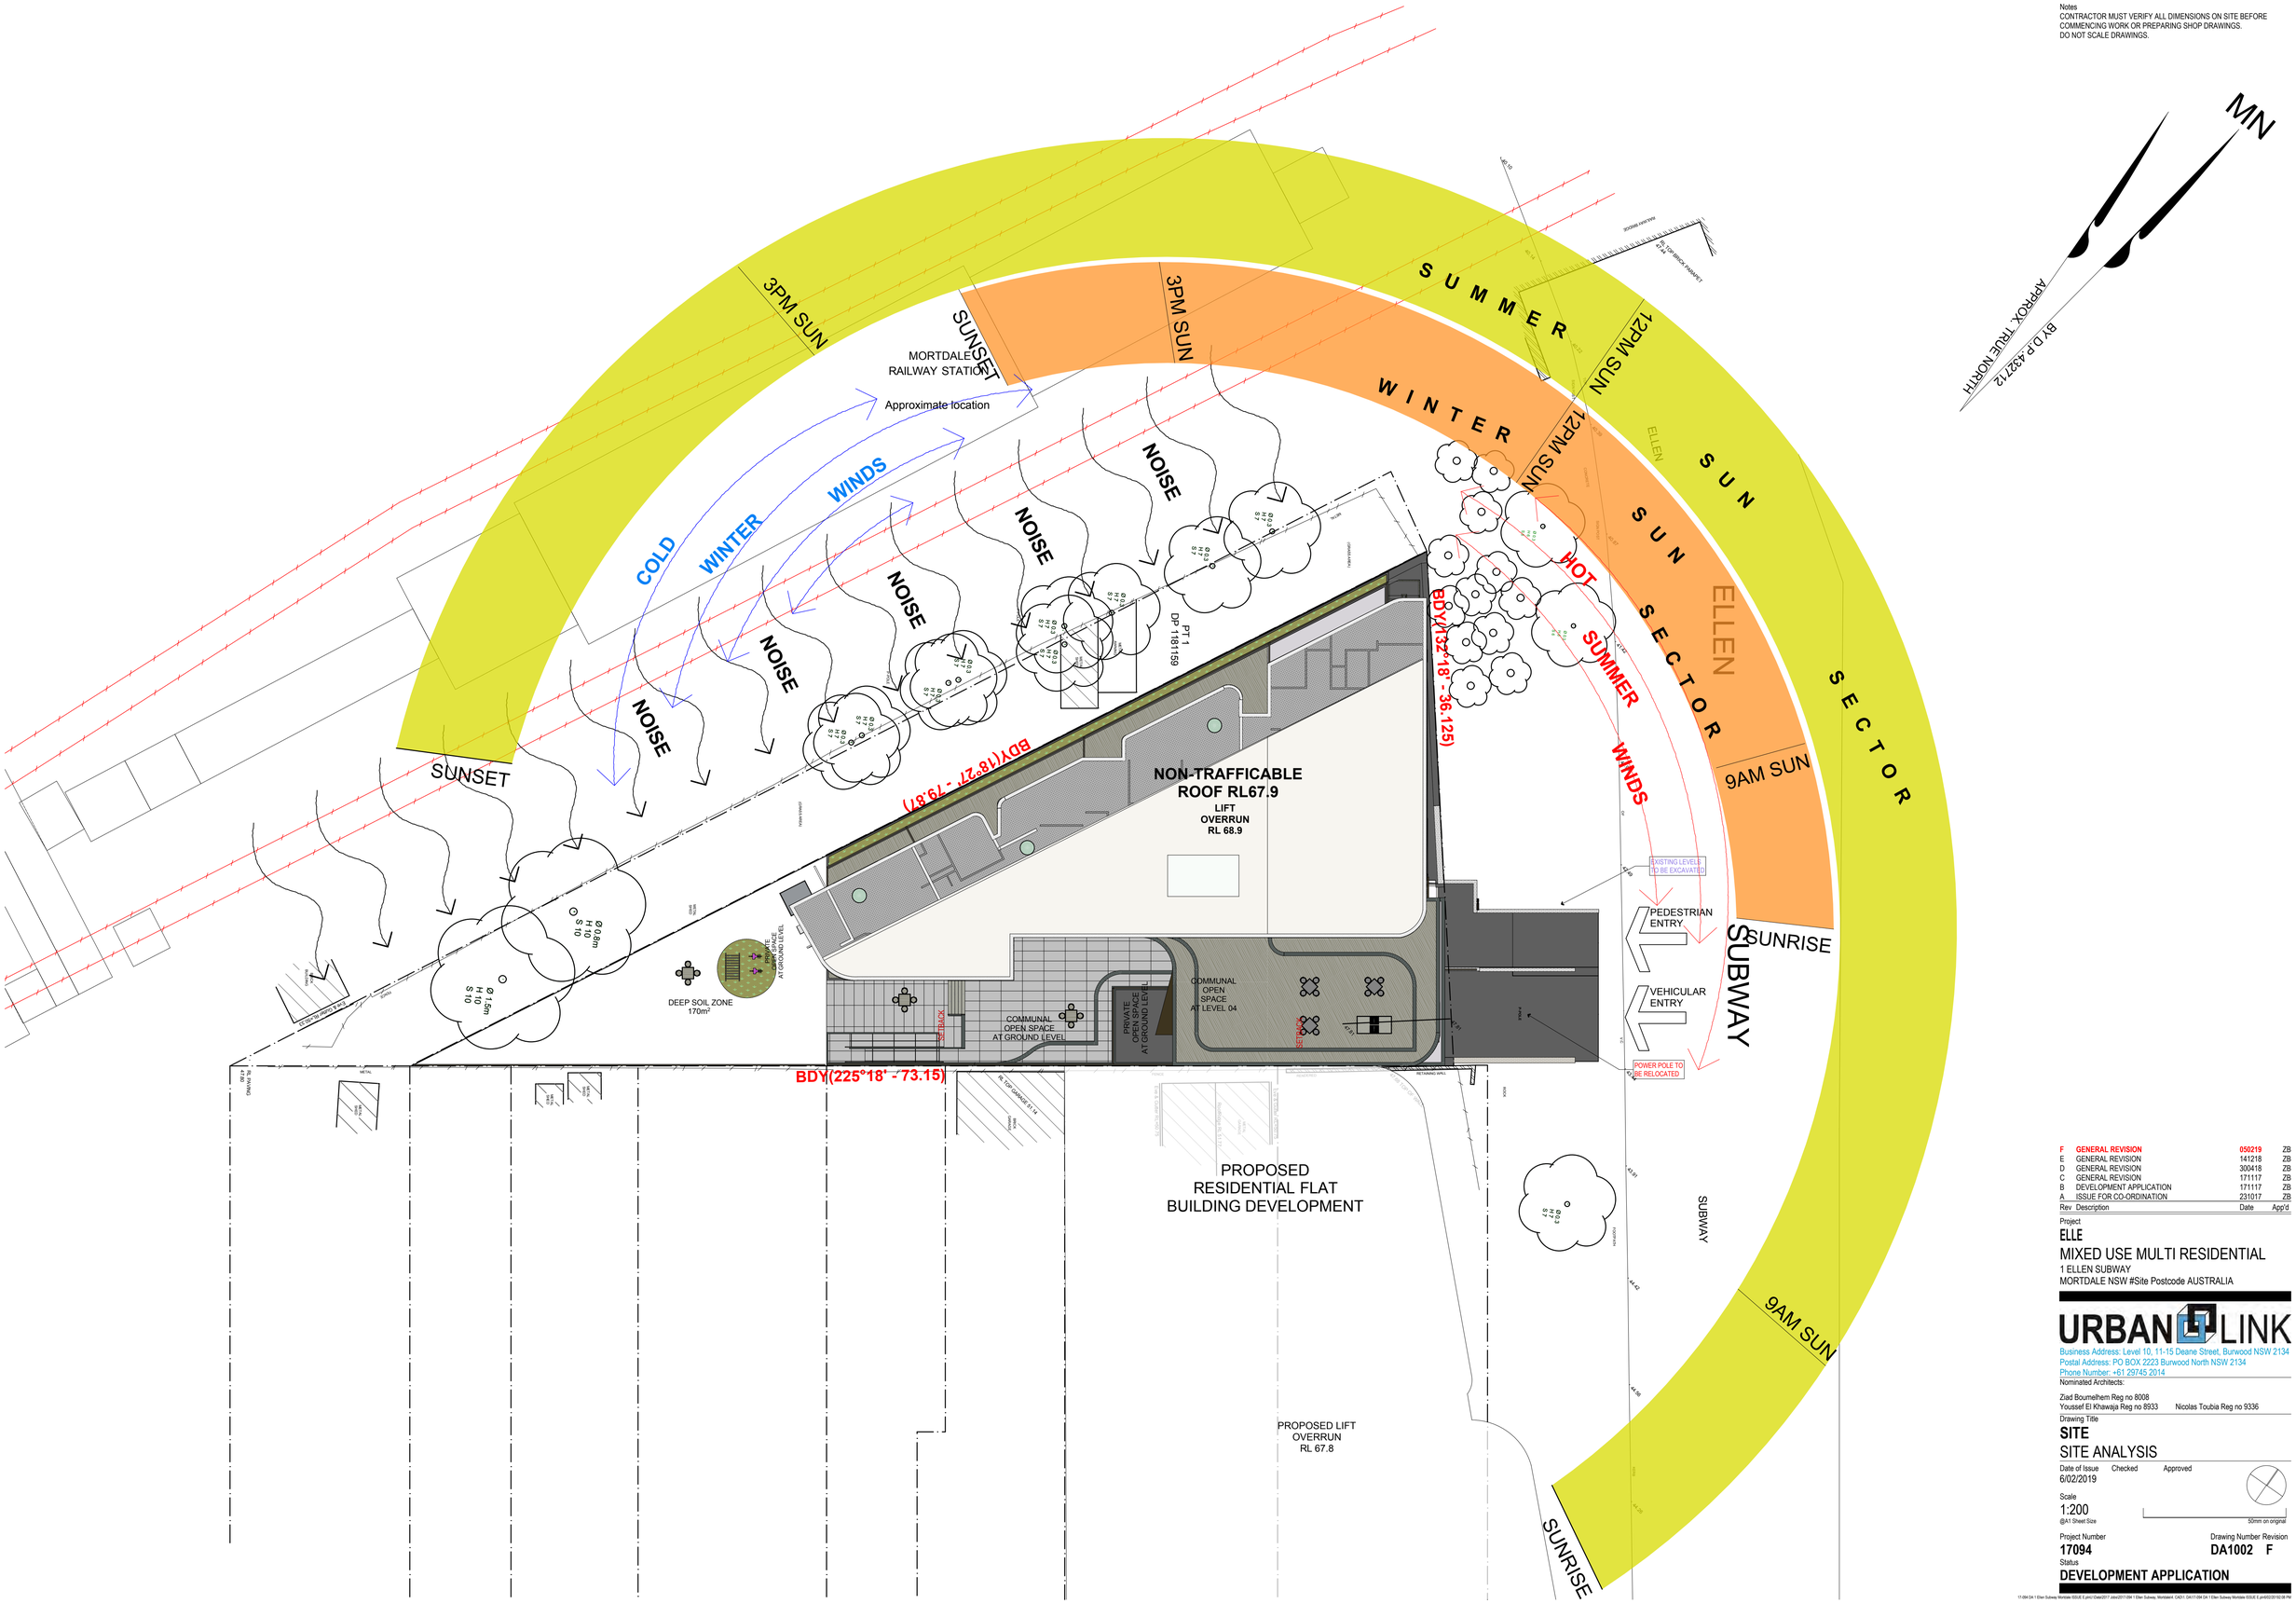

Rev	Description	Date	App'd
F	GENERAL REVISION	050219	ZB
E	GENERAL REVISION	141218	ZB
D	GENERAL REVISION	300418	ZB
C	GENERAL REVISION	171117	ZB
B	DEVELOPMENT APPLICATION	171117	ZB
A	ISSUE FOR CO-ORDINATION	231017	ZB

Project
ELLE
MIXED USE MULTI RESIDENTIAL
1 ELLEN SUBWAY
MORTDALE NSW #Site Postcode AUSTRALIA

URBAN LINK
Business Address: Level 10, 11-15 Deane Street, Burwood NSW 2134
Postal Address: PO BOX 2223 Burwood North NSW 2134
Phone Number: +61 29745 2014
Nominated Architects:
Ziad Boumelhem Reg no 8008
Youssef El Khawaja Reg no 8933 Nicolas Toubia Reg no 9336

Drawing Title
SITE
SITE ANALYSIS

Date of Issue 6/02/2019 Checked Approved

Scale 1:200 @A1 Sheet Size
50mm on original

Project Number **17094**
Drawing Number Revision **DA1002 F**

Status
DEVELOPMENT APPLICATION

17-094 DA 1 Ellen Subway Mortdale ISSUE E.pln2 Date/2017 Jobs/2017-094 1 Ellen Subway Mortdale CAD1 DA17-094 DA 1 Ellen Subway Mortdale ISSUE E.pln6/02/2019 08:PM