PLAN OF PROPOSED SUBDIVISION OF LOT 15 Sec.8 D.P.2297

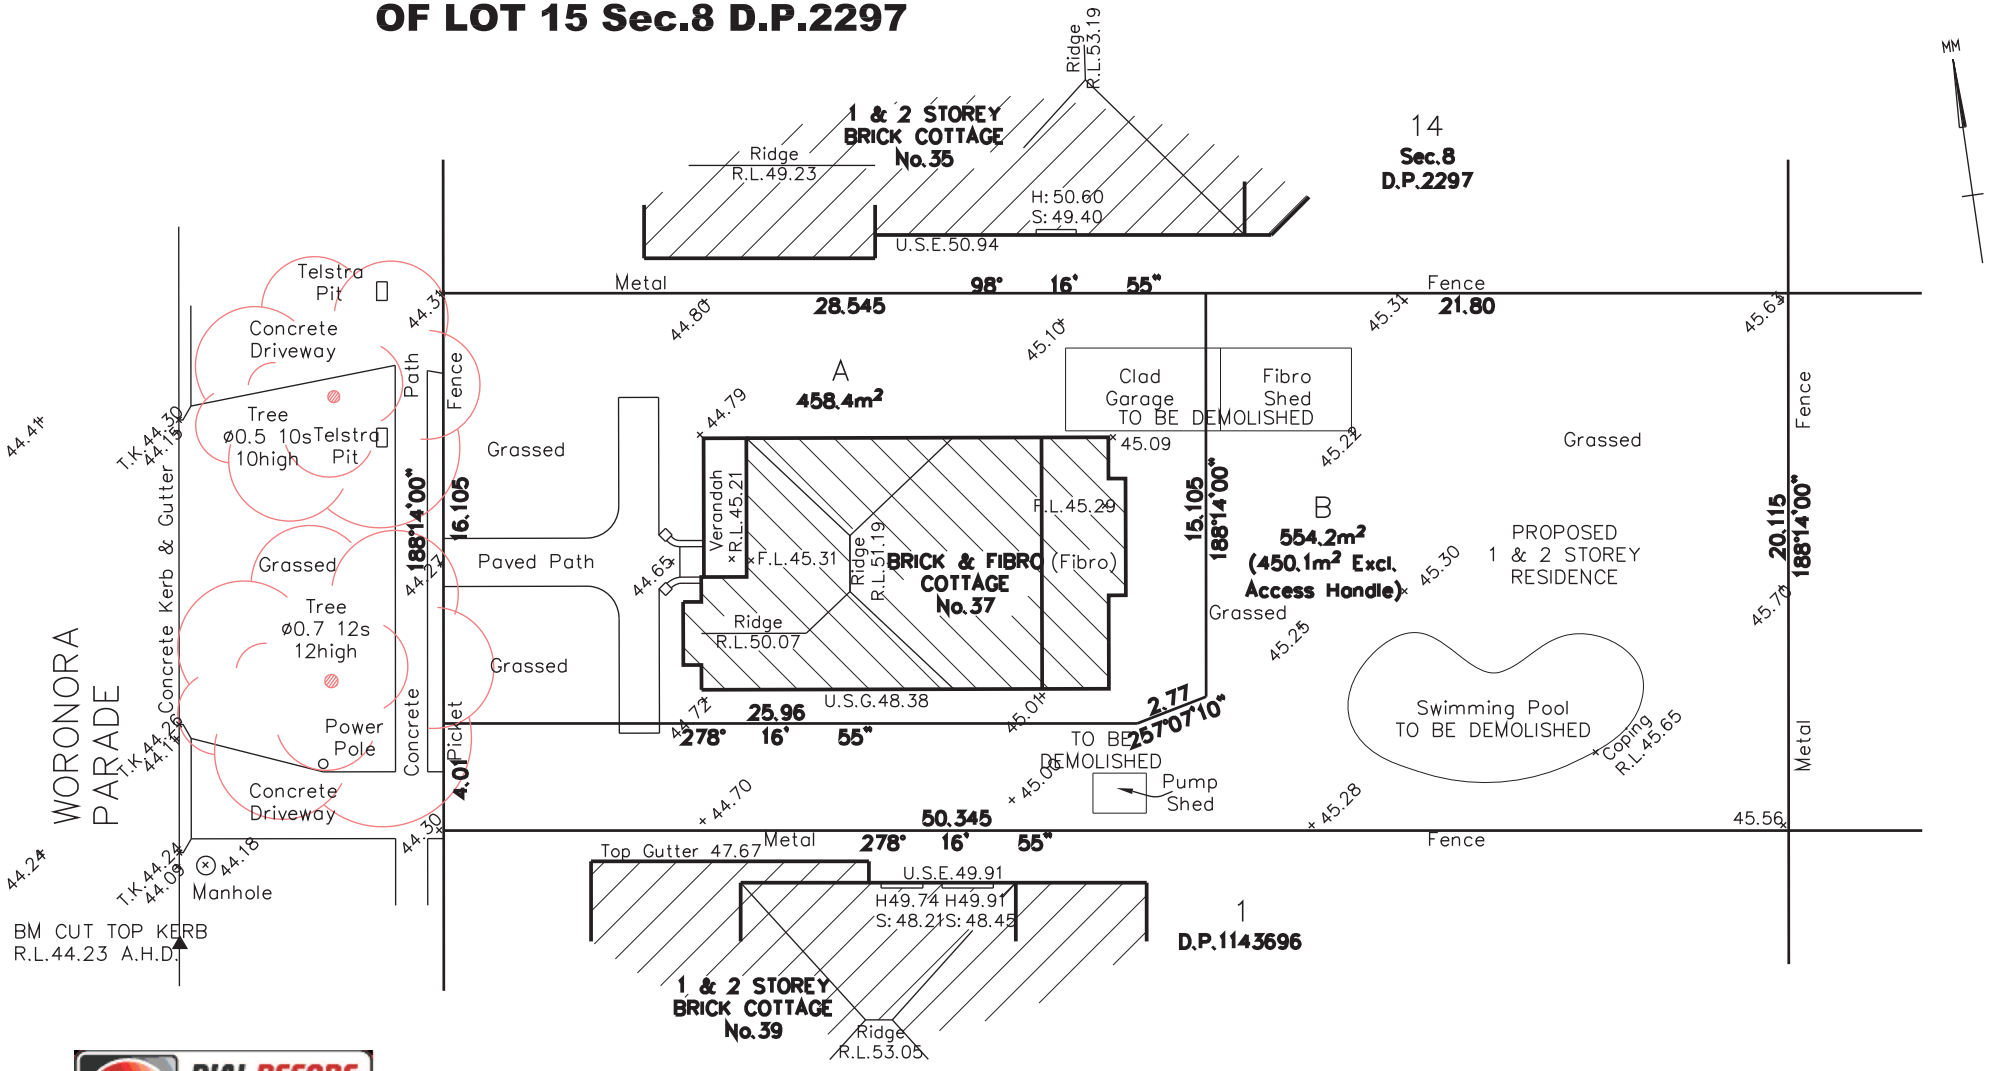

DIAL BEFORE YOU DIG www.1100.com.au

THIS DRAWING IS THE PROPERTY OF S.J. DIXON SURVEYORS PTY LTD AND SHOULD NOT BE REPRODUCED IN PART OR WHOLE WITHOUT THE WRITTEN PERMISSION OF THE COMPANY.

RELATIONSHIP OF IMPROVEMENTS TO BOUNDARIES IS DIAGRAMMATOC ONLY.
DO NOT SCALE OFF THIS DRAWING, WHERE OFFSETS ARE CRITICAL. SHOULD BE DETERMINED BY A FURTHER SURVEY.
SERVICES SHOWN HEREON HAVE BEEN DETERMINED BY VISUAL EVIDENCE ONLY. PRIOR TO ANY DEMOLITION OR CONTRUCTION ON THE SITE, THE RELEVANT AUTHORITY SHOULD BE CONTACTED TO ESTABLISH DETAILED LOCATION AND DEPTH.

CAD FILE:C\LandProjectsR2\DETAIL\dwg\51637 DWG

SCALE 1:200
DATUM : AHD71
ORIGIN :SSM 103392
SURVEYED :SW/RL/MW
DRAWN :AM
DATE:06/03/2018

REVISION No.	DATE
1.	18/07/2018

S.J. DIXON SURVEYORS PTY LTD
SUITE 16, 2ND FLOOR
17 SURF ROAD
CRONULLA, 2230
P.O. BOX 59 CRONULLA,
DX21108 CRONULLA
Tel: (02) 9523 3586
Fax: (02) 9523 0409
Email: dixonsurvey@bigpond.com

TITLE DESCRIPTION
LOT 15 Sec.8 D.P.2297

L.G.A. GEORGES RIVER

37 WORORNORA PARADE

OATLEY

REFERENCE No. 51637

SHEET 1 of 1

A3