WORKS ZONE PLAN

PENSHURST PUBLIC SCHOOL UPGRADE

Grindley

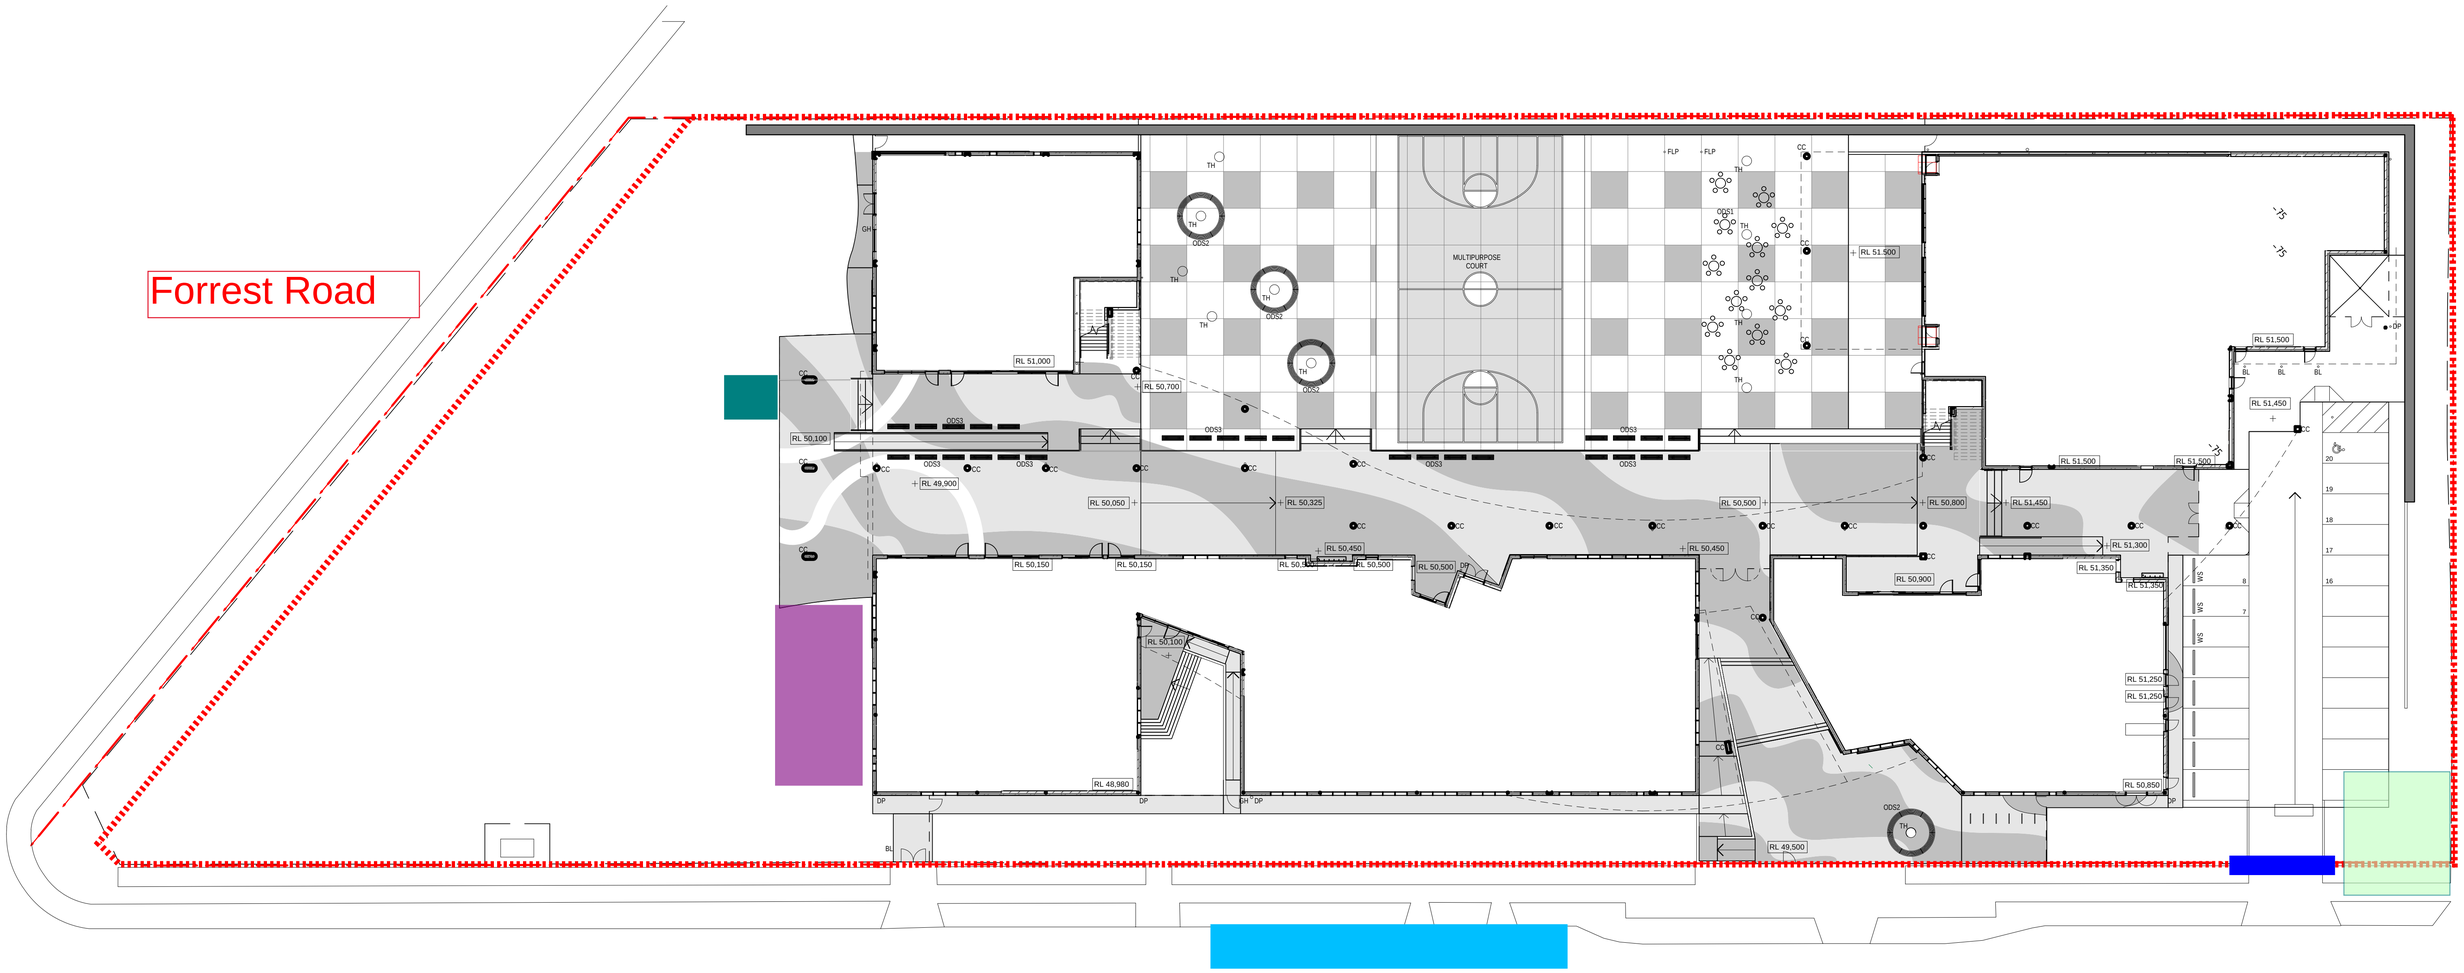

LEGEND:

WORKS ZONE